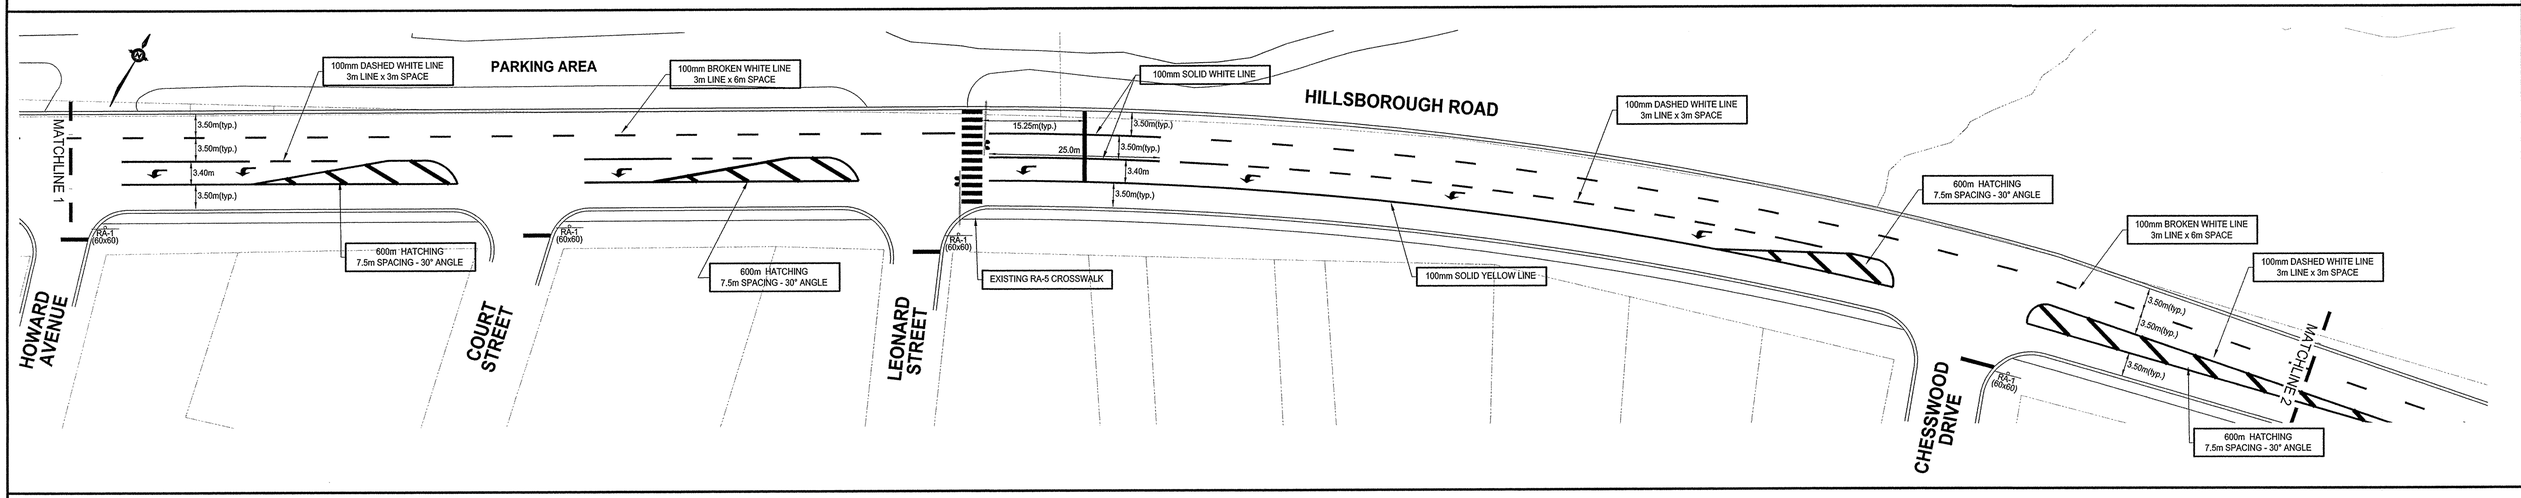
PARKING AREA
100mm DASHED WHITE LINE
3m LINE x 3m SPACE
100mm BROKEN WHITE LINE
3m LINE x 6m SPACE
100mm SOLID WHITE LINE
HILLSBOROUGH ROAD
100mm DASHED WHITE LINE
3m LINE x 3m SPACE
600m HATCHING
7.5m SPACING - 30° ANGLE
100mm BROKEN WHITE LINE
3m LINE x 6m SPACE
100mm DASHED WHITE LINE
3m LINE x 3m SPACE
MATCHLINE 1
3.50m(typ.)
3.50m(typ.)
3.40m
3.50m(typ.)
15.25m(typ.)
25.0m
3.50m(typ.)
3.50m(typ.)
3.40m
3.50m(typ.)
RA-1
(60x60)
600m HATCHING
7.5m SPACING - 30° ANGLE
600m HATCHING
7.5m SPACING - 30° ANGLE
EXISTING RA-5 CROSSWALK
100mm SOLID YELLOW LINE
HOWARD AVENUE
COURT STREET
LEONARD STREET
CHESSWOOD DRIVE
3.50m(typ.)
3.50m(typ.)
3.50m(typ.)
MATCHLINE 2
600m HATCHING
7.5m SPACING - 30° ANGLE

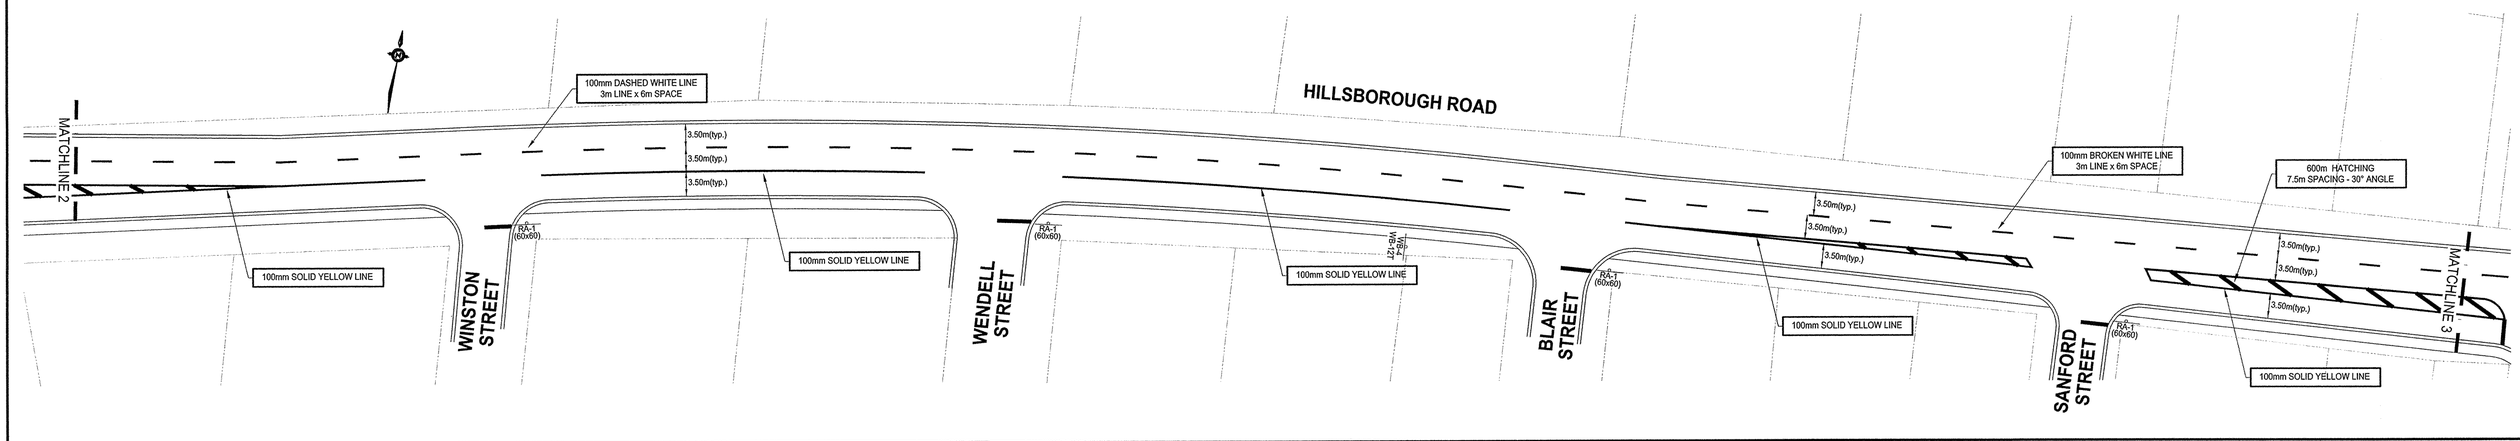
HILLSBOROUGH ROAD
100mm DASHED WHITE LINE
3m LINE x 6m SPACE
MATCHLINE 2
3.50m(typ.)
3.50m(typ.)
3.50m(typ.)
100mm SOLID YELLOW LINE
100mm SOLID YELLOW LINE
100mm SOLID YELLOW LINE
100mm BROKEN WHITE LINE
3m LINE x 6m SPACE
600m HATCHING
7.5m SPACING - 30° ANGLE
3.50m(typ.)
3.50m(typ.)
3.50m(typ.)
3.50m(typ.)
3.50m(typ.)
3.50m(typ.)
MATCHLINE 3
RA-1
(60x60)
100mm SOLID YELLOW LINE
100mm SOLID YELLOW LINE
WINSTON STREET
WENDELL STREET
BLAIR STREET
SANFORD STREET

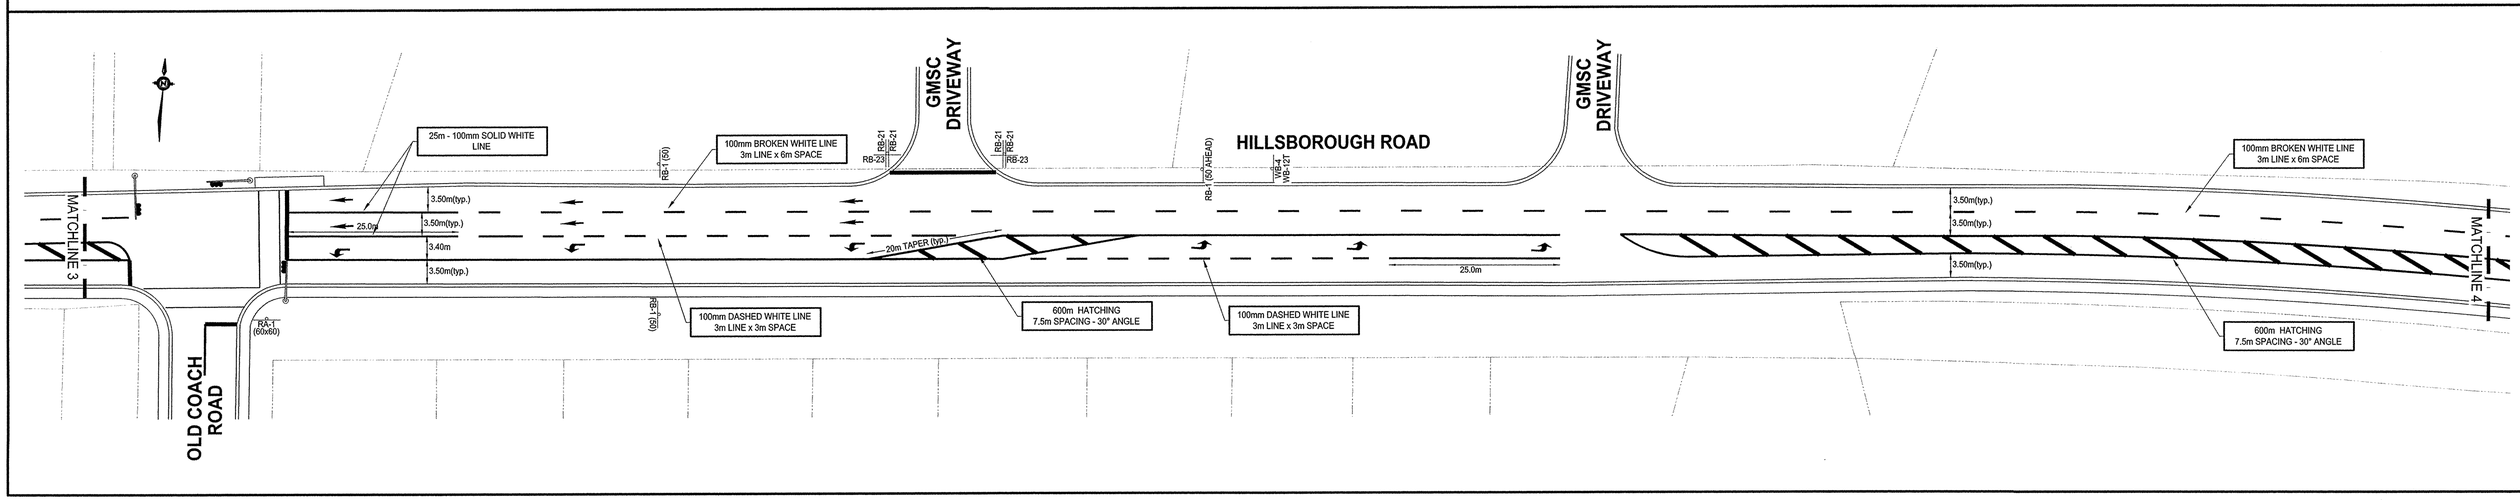
GMSC DRIVEWAY
GMSC DRIVEWAY
HILLSBOROUGH ROAD
25m - 100mm SOLID WHITE LINE
100mm BROKEN WHITE LINE
3m LINE x 6m SPACE
RB-21
RB-21
RB-23
RB-21
RB-21
RB-23
RB-1 (50)
RB-1 (50 AHEAD)
WB-21T
WB-21T
100mm BROKEN WHITE LINE
3m LINE x 6m SPACE
MATCHLINE 3
3.50m(typ.)
25.0m
3.50m(typ.)
3.40m
3.50m(typ.)
20m TAPER (typ.)
25.0m
3.50m(typ.)
3.50m(typ.)
3.50m(typ.)
MATCHLINE 4
RA-1
(60x60)
RB-1 (50)
100mm DASHED WHITE LINE
3m LINE x 3m SPACE
600m HATCHING
7.5m SPACING - 30° ANGLE
100mm DASHED WHITE LINE
3m LINE x 3m SPACE
600m HATCHING
7.5m SPACING - 30° ANGLE
OLD COACH ROAD